

LENNAR®




Canyon Series Color Schemes

Canyon Series Color Scheme Map









Canyon Series Color Schemes



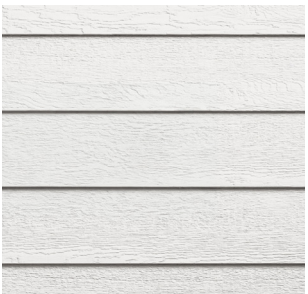
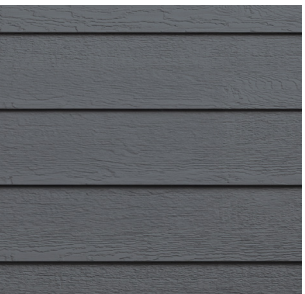
 
Scheme 1

							
Front Door Sherwin Williams Caviar	Trim LP Siding Snowscape White	Body Color 1 LP Siding Midnight Shadow	Body Color 2 LP Siding Cavern Steel	Body Color 3 LP Siding Quarry Gray	Garage Door Wayne Dalton White	Soffit/Fascia Alside Black	Roofing CertainTeed Moire Black

 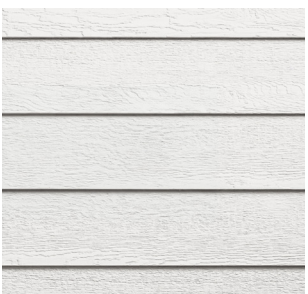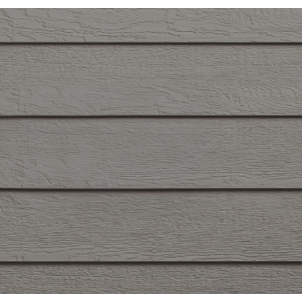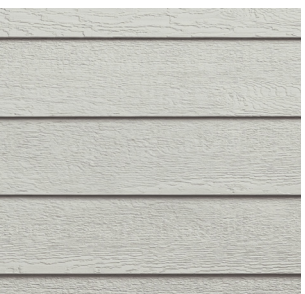  Scheme 2

							
Front Door Sherwin Williams Gauntlet Gray	Trim LP Siding Snowscape White	Body Color 1 LP Siding Snowscape White	Body Color 2 LP Siding Tundra Gray	Body Color 3 LP Siding Quarry Gray	Garage Door Wayne Dalton White	Soffit/Fascia Alside Glacier White	Roofing CertainTeed Moire Black

 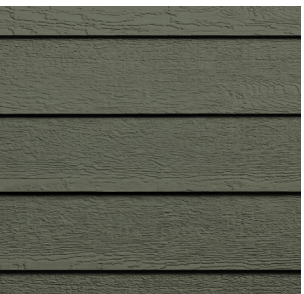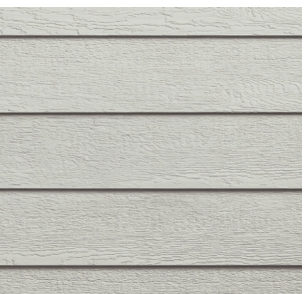  Scheme 3

							
Front Door Sherwin Williams Extra White	Trim LP Siding Snowscape White	Body Color 1 LP Siding Garden Sage	Body Color 2 LP Siding Quarry Gray	Body Color 3 LP Siding Snowscape White	Garage Door Wayne Dalton White	Soffit/Fascia Alside Glacier White	Roofing CertainTeed Moire Black

Canyon Series Color Scheme 1



Canyon Series Color Scheme 2



Canyon Series Color Scheme 3



LENNAR[®]

The Valley Zion Series Color Schemes



The Valley Zion Series

Scheme 1

Scheme 2

Zion Series Color Schemes

Scheme 1



Siding/Board & Bat
Snowscape White



 
Trim
Snowscape White



Front Door
Peppercorn




Roof
Moire Black



Garage Door
White



 Soffit & Fascia
Black



Windows
White


Scheme 2



Siding/Board & Bat
Tundra Gray



 
Trim
Snowscape White




Front Door
Extra White



 
Roof
Moire Black



Garage Door
White

 

Soffit & Fascia
White

 

Windows
White

Zion Series Color Scheme 1



Zion Series Color Scheme 2





Architecture

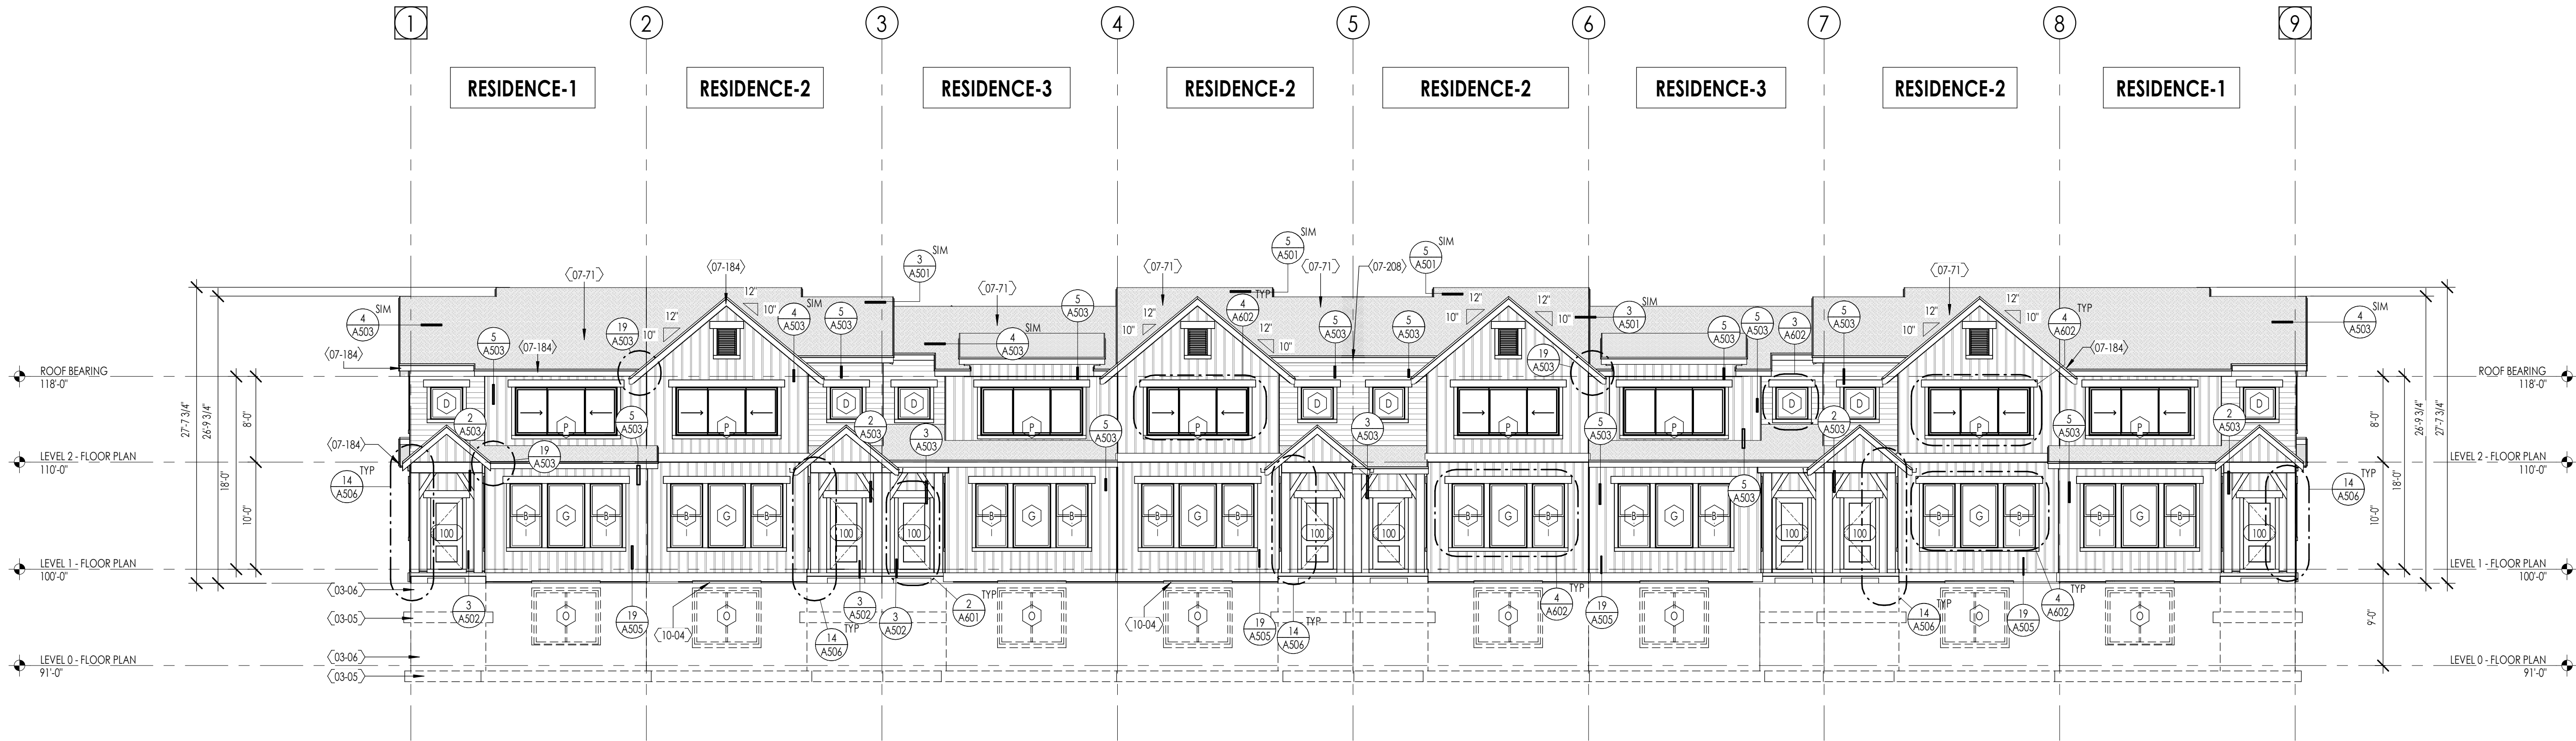
Architecture
Interior Design
Landscape Architecture
Land Planning
Construction Management

7927 High Point Parkway, Suite 300
Sandy, Utah 84094
ph. 801.269.0055
thinkaec.com

The designs shown and described herein including all technical drawings, graphic representation & models thereof, are proprietary & can not be copied, duplicated, or commercially exploited in whole or in part without the sole and express written permission from THINK Architecture, Inc. These drawings are available for limited review and evaluation by clients, consultants, contractors, government agencies, vendors, and office personnel only in accordance with this notice.



05/17/2024



FRONT ELEVATION FARMHOUSE

1/8" = 1'-0"

1
A201.1


ELEVATION / SECTION MATERIAL LEGEND

HATCH PATTERN	DESCRIPTION
	BOARD AND BATT SIDING FIBER CEMENT SEE DETAILS AND PROJECT NOTES
	LAP SIDING FIBER CEMENT 6" EXPOSURE SEE DETAILS AND PROJECT NOTES
	BRICK VENEER SEE DETAILS AND PROJECT NOTES
	ROOF ASPHALT SHINGLES SEE DETAILS AND PROJECT NOTES FOR TYPE, PATTERN AND COLOR. WHERE APPLICABLE

NOTE: REFER TO MATERIAL SPECIFICATIONS DOCUMENT FOR DETAILED INFORMATION REGARDING EACH FINISH MATERIAL.

KEYNOTE INSTRUCTIONAL

03-05	CAST IN PLACE FOOTINGS - SEE STRUCTURAL DRAWINGS
03-06	CAST IN PLACE FOUNDATION WALLS - SEE STRUCTURAL DRAWINGS
06-22	TIMBER COLUMN - SEE STRUCTURAL DRAWINGS
07-71	ASPHALT SHINGLES - SEE DETAILS
07-131	FIBER-CEMENT SIDING - SEE DETAILS
07-133	BOARD AND BATT SIDING - SEE DETAILS
07-184	ALUMINUM FASCIA
07-208	FIRE BLOCKING AT EAVE: ANY ALLOWED MATERIALS AS PER R302.11.1
08-138	VINYL-FRAMED WINDOWS - SEE SCHEDULE, DETAILS
10-04	MANUFACTURED WINDOW WELL

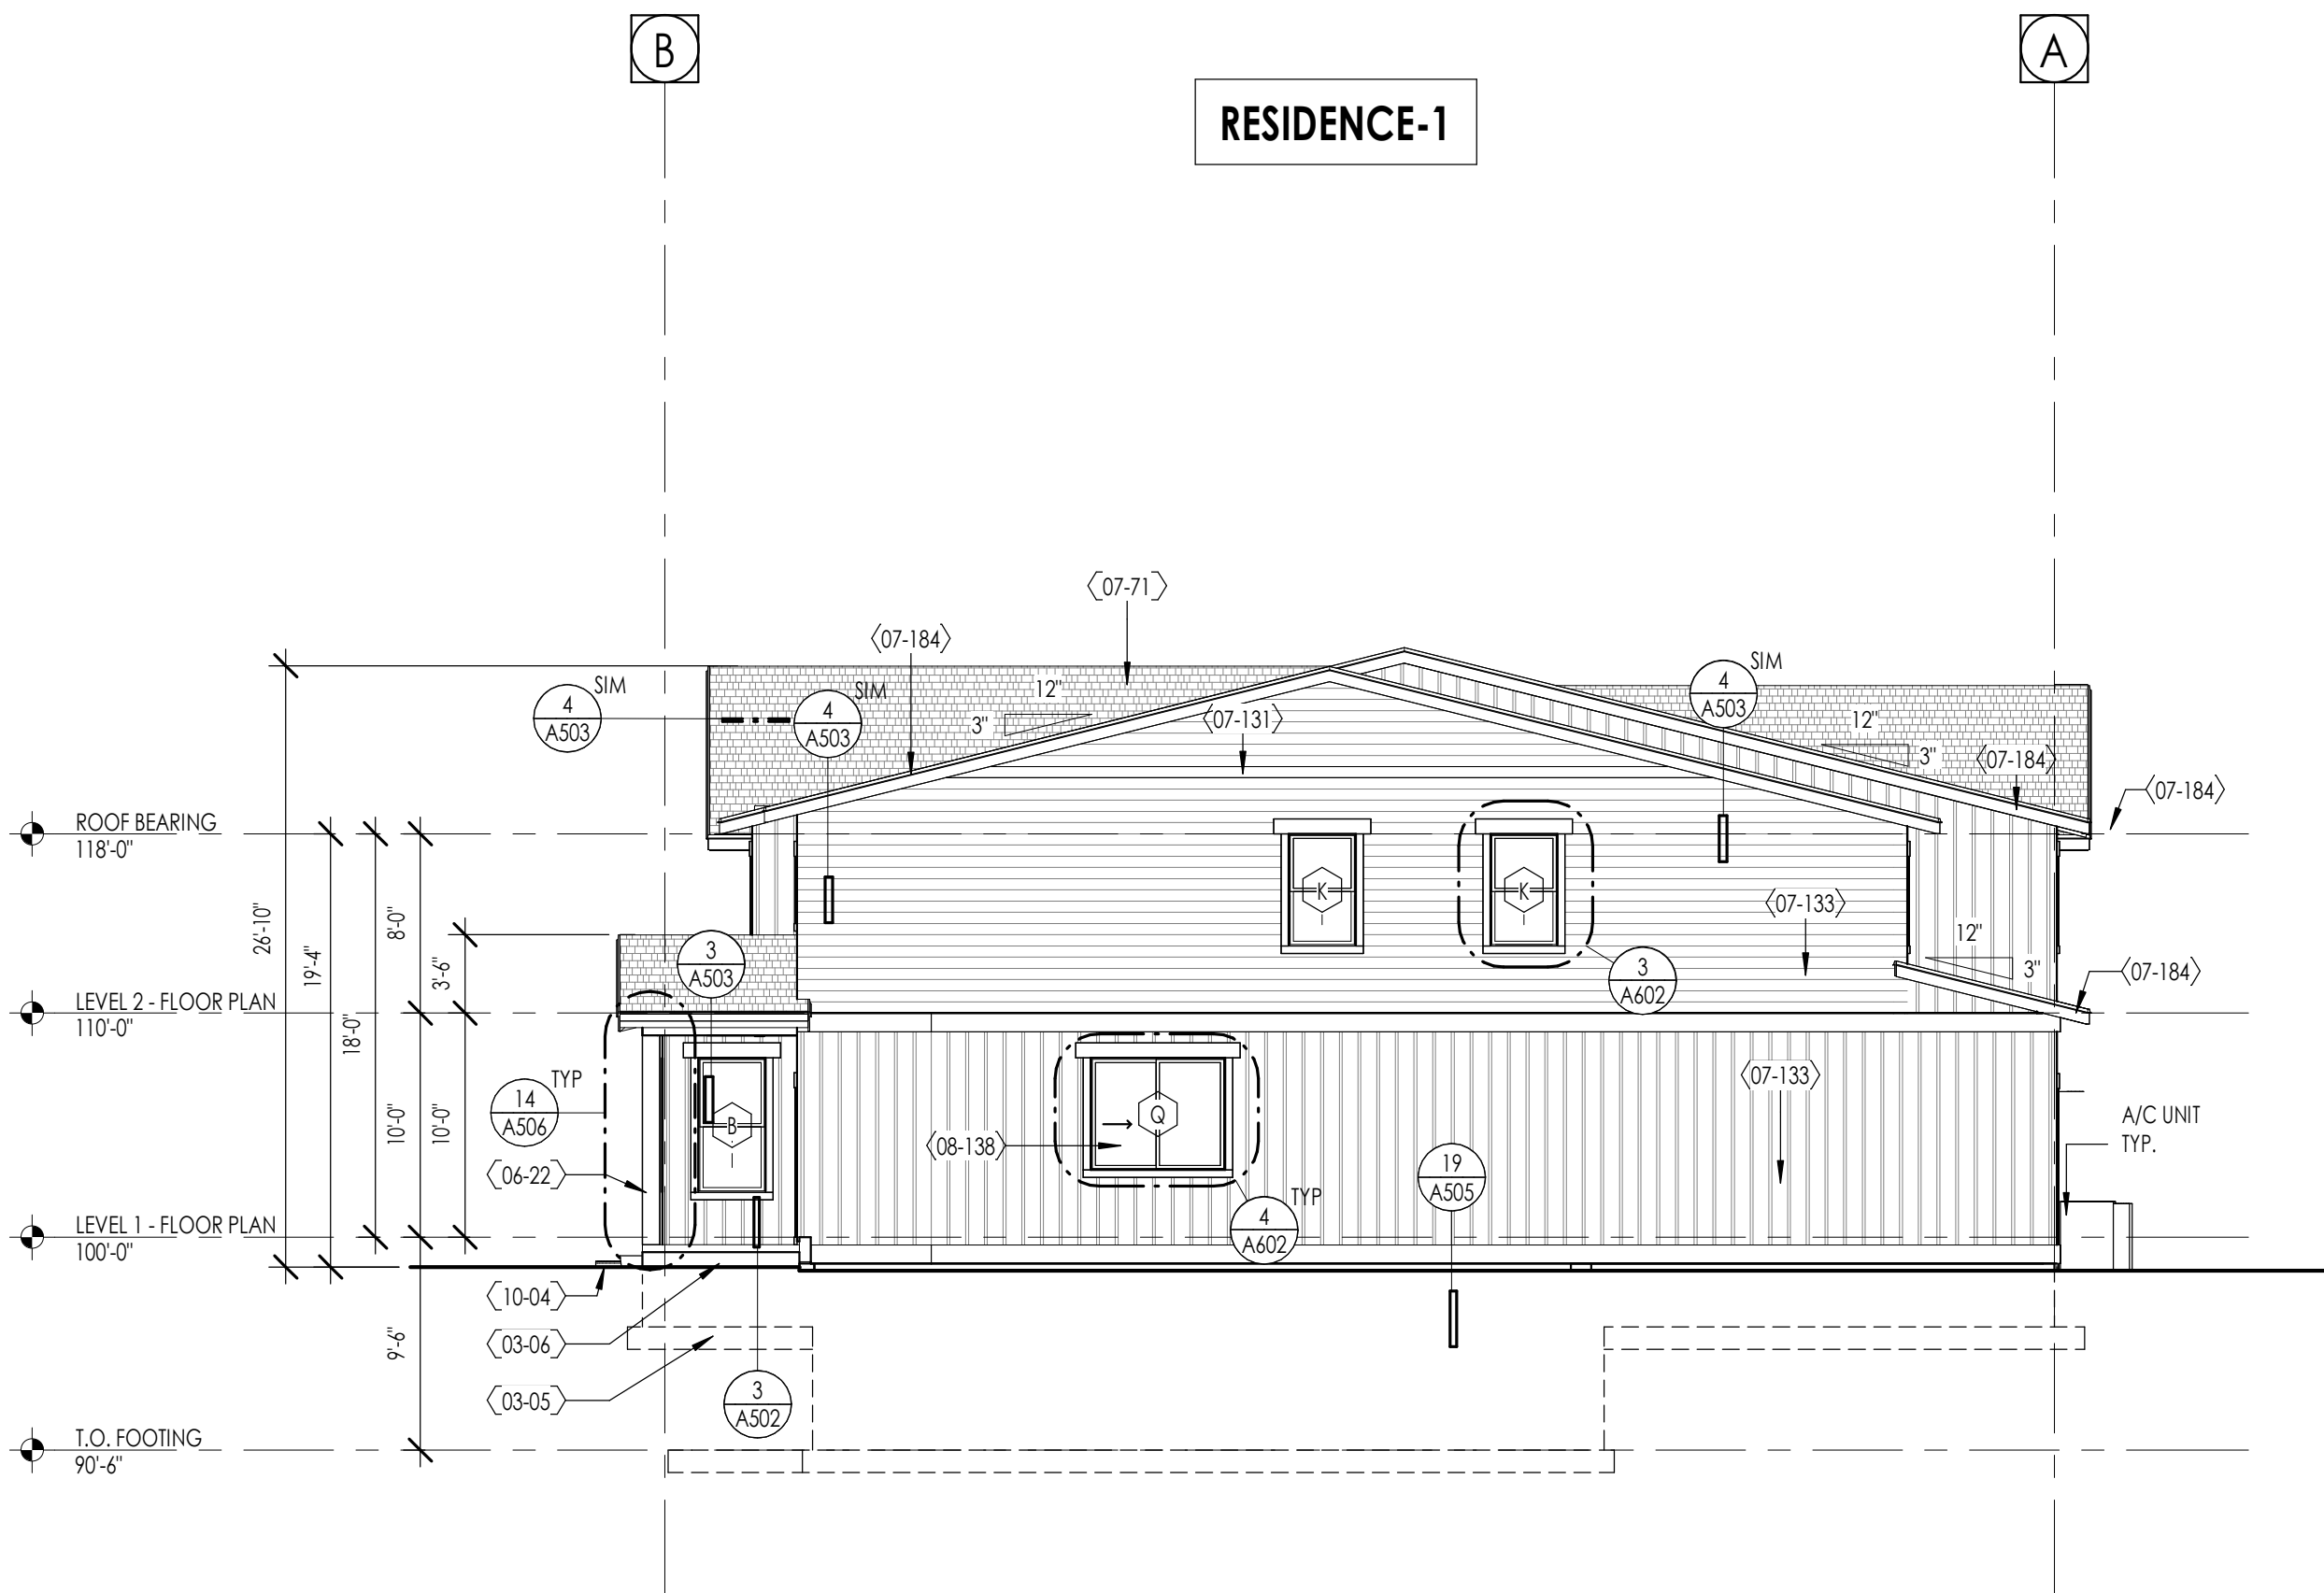

RIGHT ELEVATION FARMHOUSE

1/8" = 1'-0"

2
A201.1

LENNAR - SERIES 2
"ZION" 8-PLEX-1
WILDFLOWER VILLAGE 7, PLAT L-1 / "THE VALLEY"
SARATOGA SPRINGS, UTAH

PROJECT NO. 24039

DATE: 12 APRIL 2024

REVISIONS:

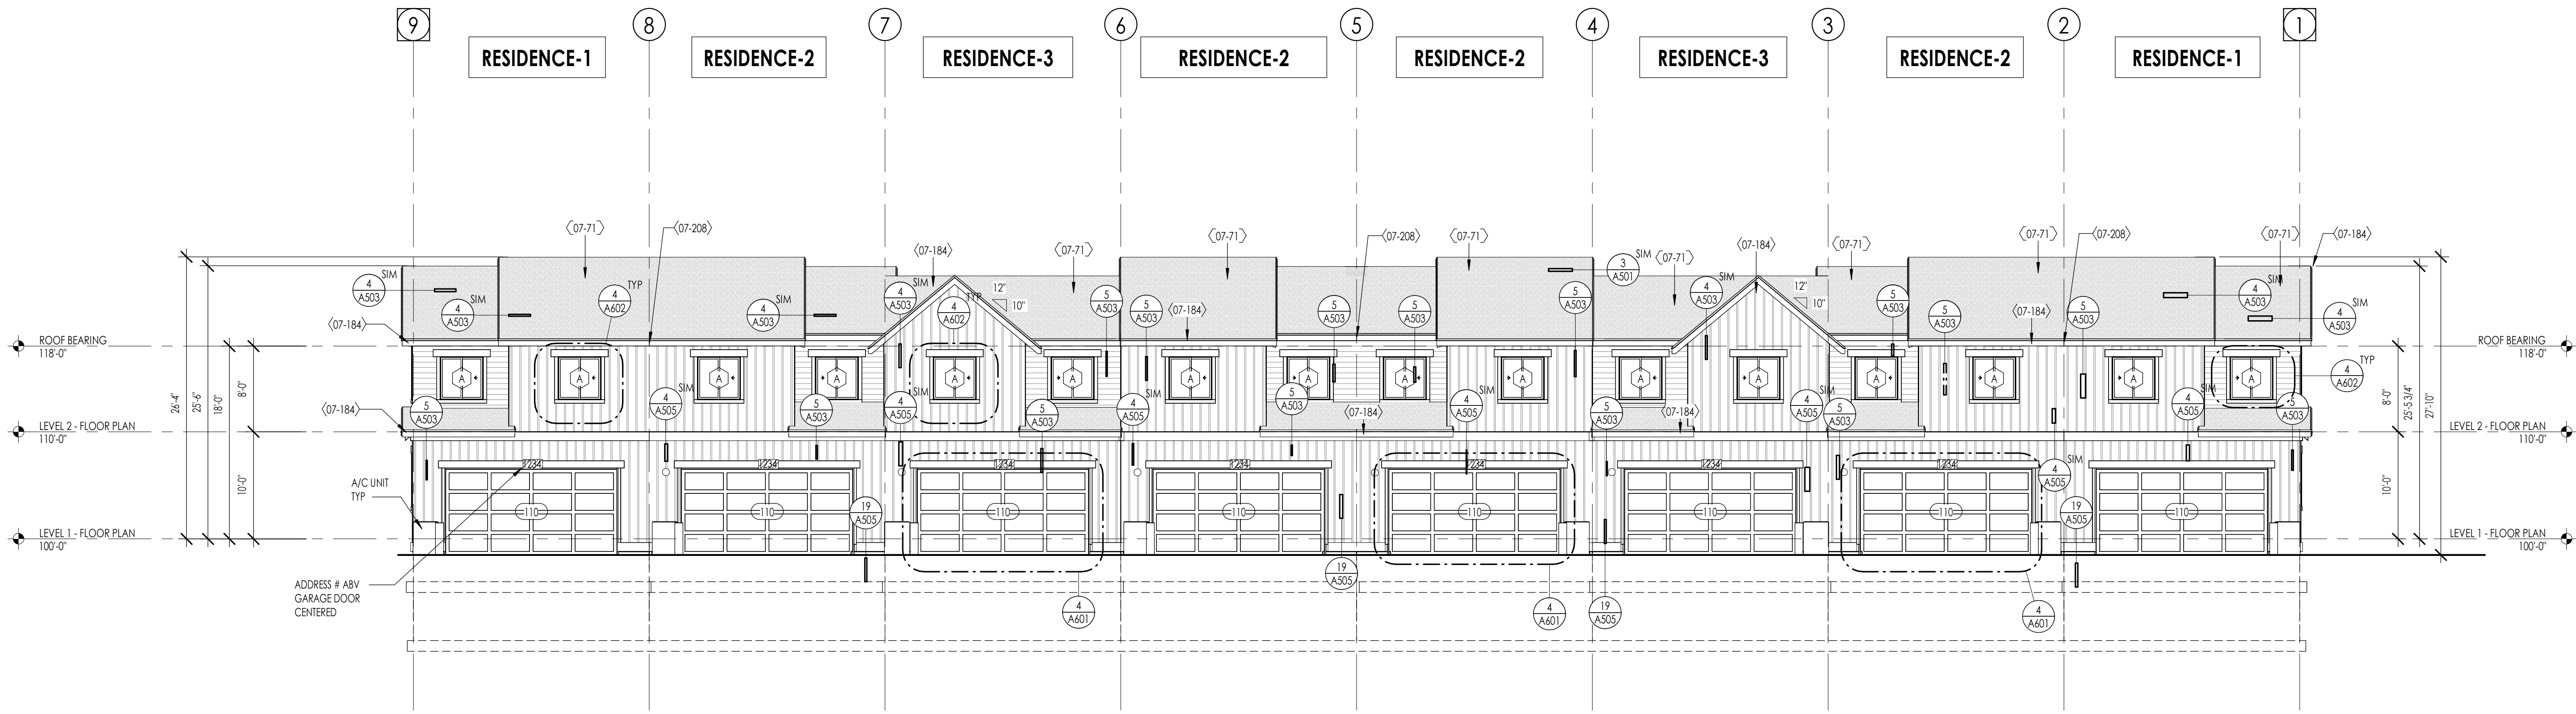
SHEET TITLE:
EXTERIOR ELEVATIONS
FARMHOUSE

SHEET NUMBER:

A201.1

© 2021 THINK ARCHITECTURE, INC.


12-04-2024 18:38:07



REAR ELEVATION FARMHOUSE

1/8" = 1'-0"

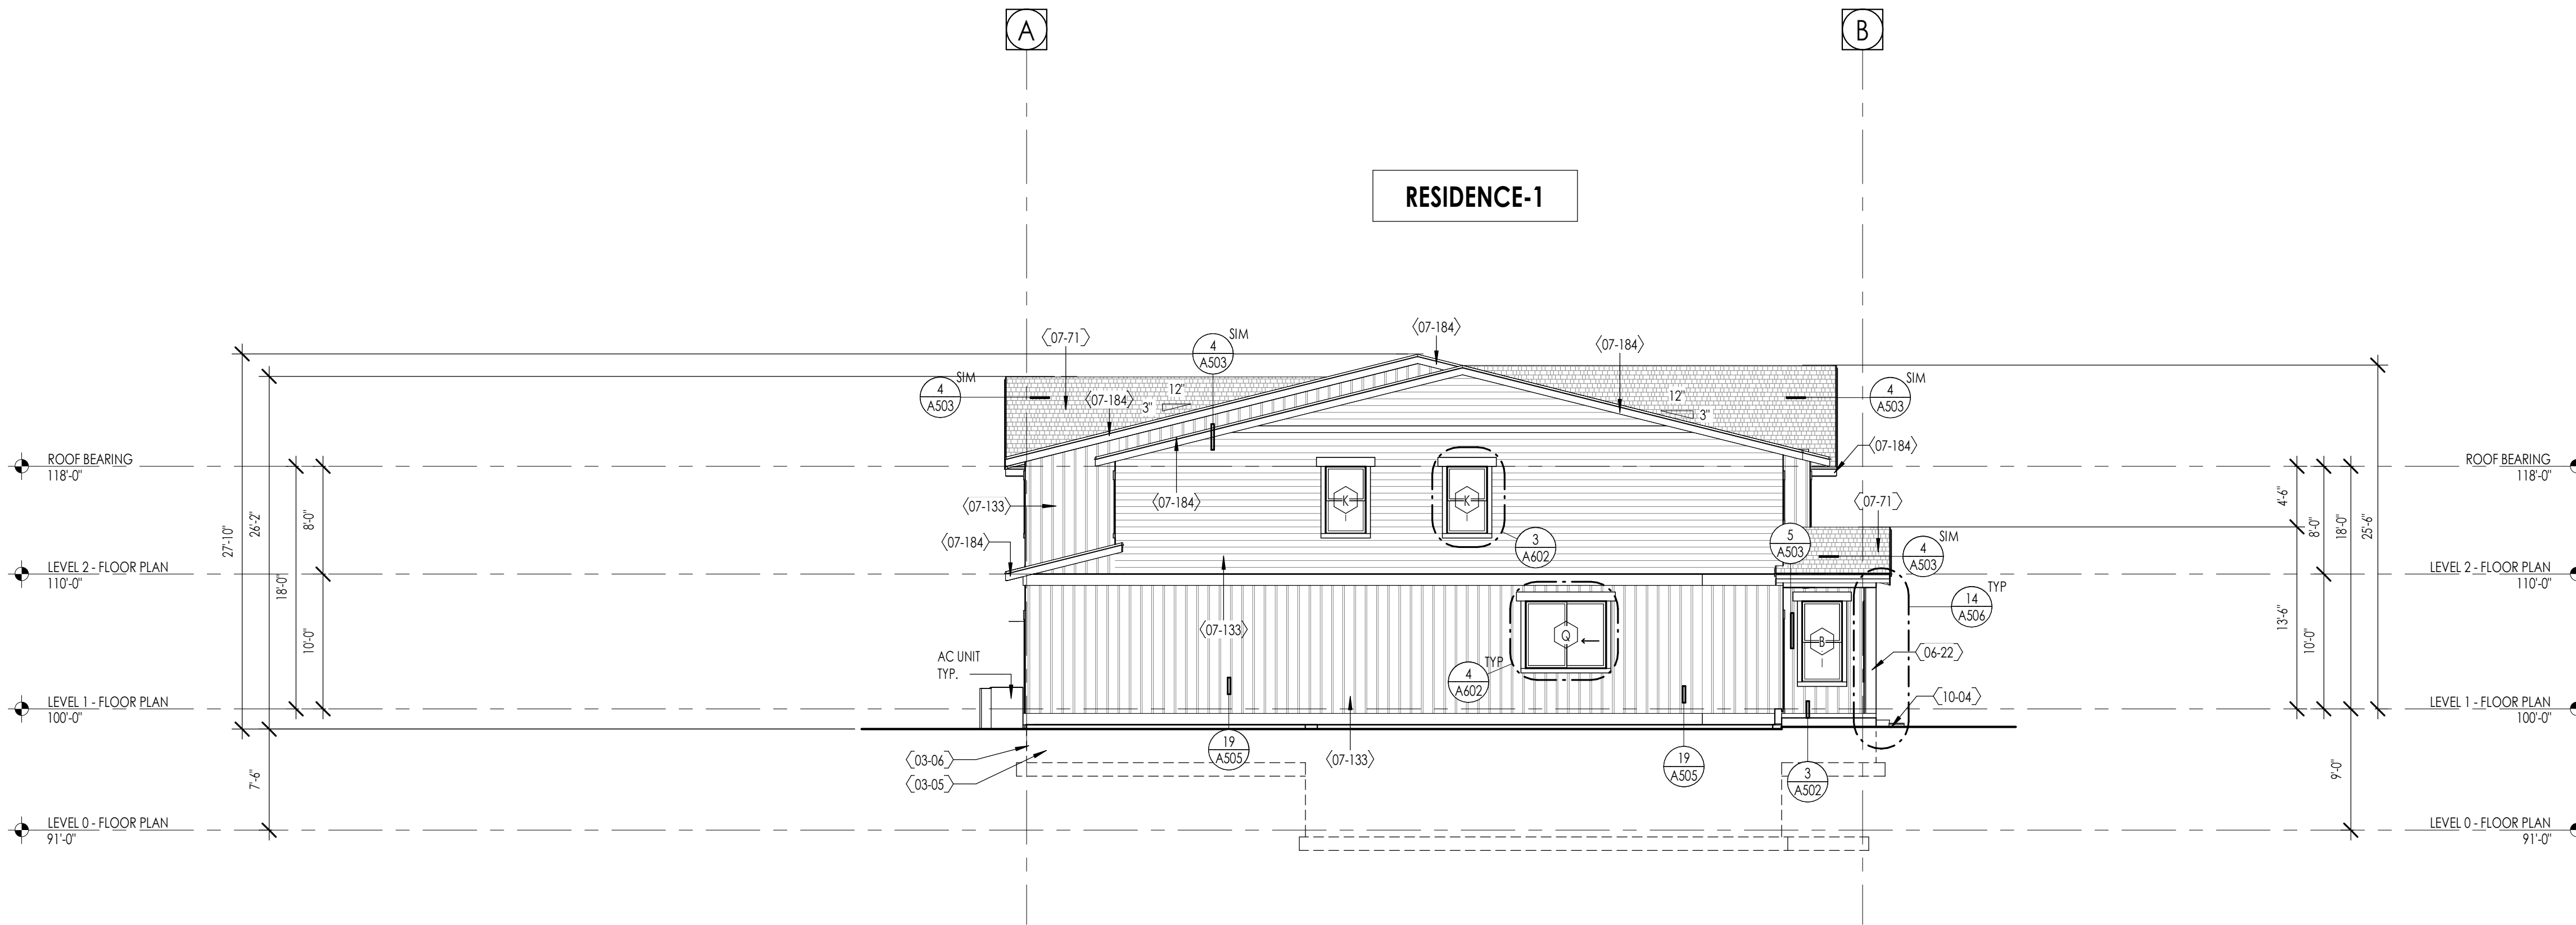1
A202.1



LEFT ELEVATION FARMHOUSE

1/8" = 1'-0"

2
A202.1

ELEVATION / SECTION MATERIAL LEGEND

HATCH PATTERN	DESCRIPTION
	BOARD AND BATT SIDING FIBER CEMENT SEE DETAILS AND PROJECT NOTES
	LAP SIDING FIBER CEMENT 6" EXPOSURE SEE DETAILS AND PROJECT NOTES
	BRICK VENEER SEE DETAILS AND PROJECT NOTES
	ROOF ASPHALT SHINGLES SEE DETAILS AND PROJECT NOTES FOR TYPE, PATTERN AND COLOR. WHERE APPLICABLE

NOTE: REFER TO MATERIAL SPECIFICATIONS DOCUMENT FOR DETAILED INFORMATION REGARDING EACH FINISH MATERIAL.

KEYNOTE INSTRUCTIONAL

03-05	CAST IN PLACE FOOTINGS - SEE STRUCTURAL DRAWINGS
03-06	CAST IN PLACE FOUNDATION WALLS - SEE STRUCTURAL DRAWINGS
06-22	TIMBER COLUMN - SEE STRUCTURAL DRAWINGS
07-71	ASPHALT SHINGLES - SEE DETAILS
07-133	BOARD AND BATT SIDING - SEE DETAILS
07-184	ALUMINUM FASCIA
07-208	FIRE BLOCKING AT EAVE: ANY ALLOWED MATERIALS AS PER R302.11.1
10-04	MANUFACTURED WINDOW WELL



Architecture

Architecture
Interior Design
Landscape Architecture
Land Planning
Construction Management

7927 High Point Parkway, Suite 300
Sandy, Utah 84094
ph. 801.269.0055
thinkaec.com

The designs shown and described herein including all technical drawings, graphic representation & models thereof, are proprietary & can not be copied, duplicated or commercially exploited in whole or in part without the sole and express written permission from THINK Architecture, Inc. These drawings are available for limited review and evaluation by clients, consultants, contractors, government agencies, vendors, and office personnel only in accordance with this notice.



05/17/2024

LENNAR - SERIES 2
"ZION" 8-PLEX-1
WILDFLOWER VILLAGE 7, PLAT L-1 / "THE VALLEY"
SARATOGA SPRINGS, UTAH

PROJECT NO. 24039

DATE: 12 APRIL 2024

REVISIONS:

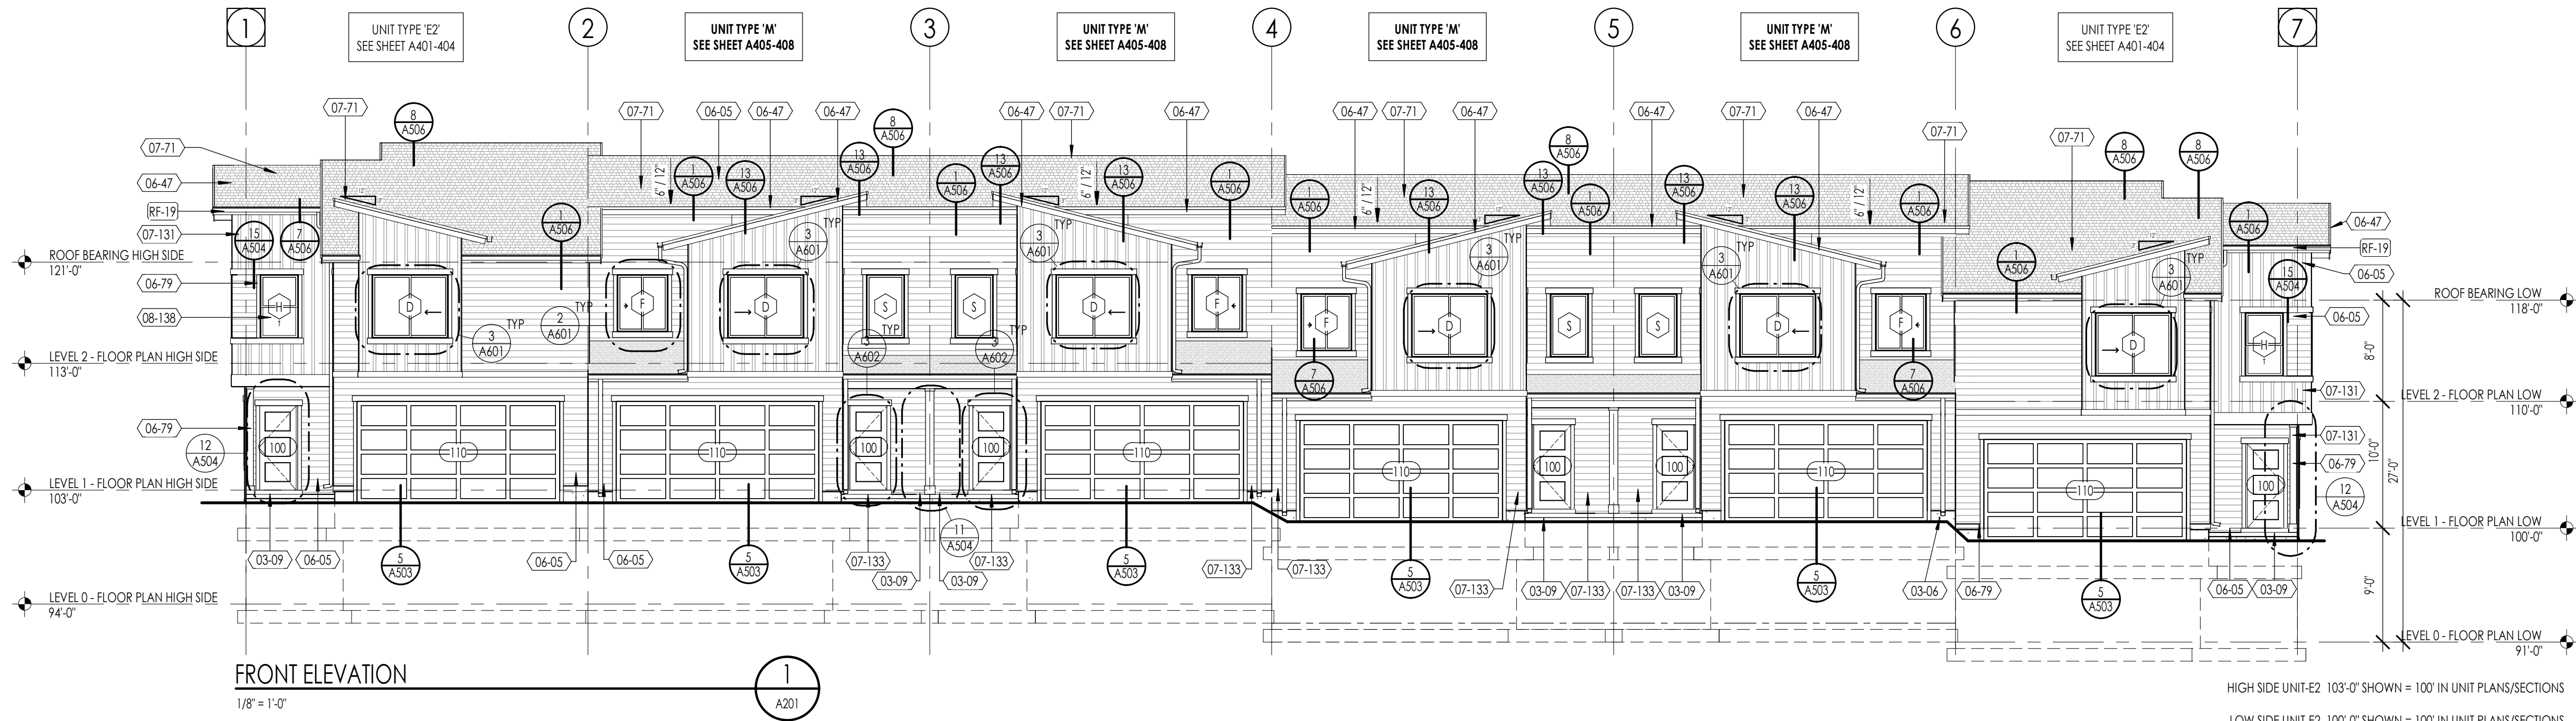
SHEET TITLE:
EXTERIOR ELEVATIONS
FARMHOUSE

SHEET NUMBER:

A202.1

© 2021 THINK ARCHITECTURE INC.


PERMIT SUBMITAL



ELEVATION / SECTION MATERIAL LEGEND	
HATCH PATTERN	DESCRIPTION
	BOARD AND BATT SIDING FIBER CEMENT AS PER DETAILS
	STONE VENEER FIBER CEMENT AS DETAILS
	LAP SIDING FIBER CEMENT 6" EXPOSURE AS PER DETAILS
	ROOF ASPHALT SHINGLE- 30 YR MIN. SEE COLOR BOARD FOR TYPE PATTERN NAIL SHINGLES TO HIGH WIND

KEY NOTES	
Specification Keynote	Instructional Keynote
Key Note Info	Key Note Info
KEY NOTE INSTRUCTIONAL	
RF-19	CONTINUOUS METAL GUTTER TO SLOPE TO DOWNSPOUTS - CONTRACTOR TO COORDINATE

KEY NOTE SPECIFICATION	
03-05	CAST IN PLACE FOOTINGS – SEE STRUCTURAL DRAWINGS
03-06	CAST IN PLACE FOUNDATION WALLS – SEE STRUCTURAL DRAWINGS
03-09	CAST IN PLACE EXTERIOR CONCRETE SLABS
06-05	2 X 6 D.F. STUD WALL- SEE STRUCTURAL DRAWINGS
06-06	2 X 4 D.F. STUD WALL- SEE STRUCTURAL DRAWINGS
06-47	ROOF FASCIA
06-79	EXTERIOR STANDING AND RUNNING TRIM – SEE DETAILS
07-71	ASPHALT SHINGLES – SEE DETAILS
07-131	FIBER-CEMENT SIDING – SEE DETAILS
07-133	BOARD AND BATT SIDING- SEE DETAILS
08-138	VINYL-FRAMED WINDOWS – SEE SCHEDULE, DETAILS

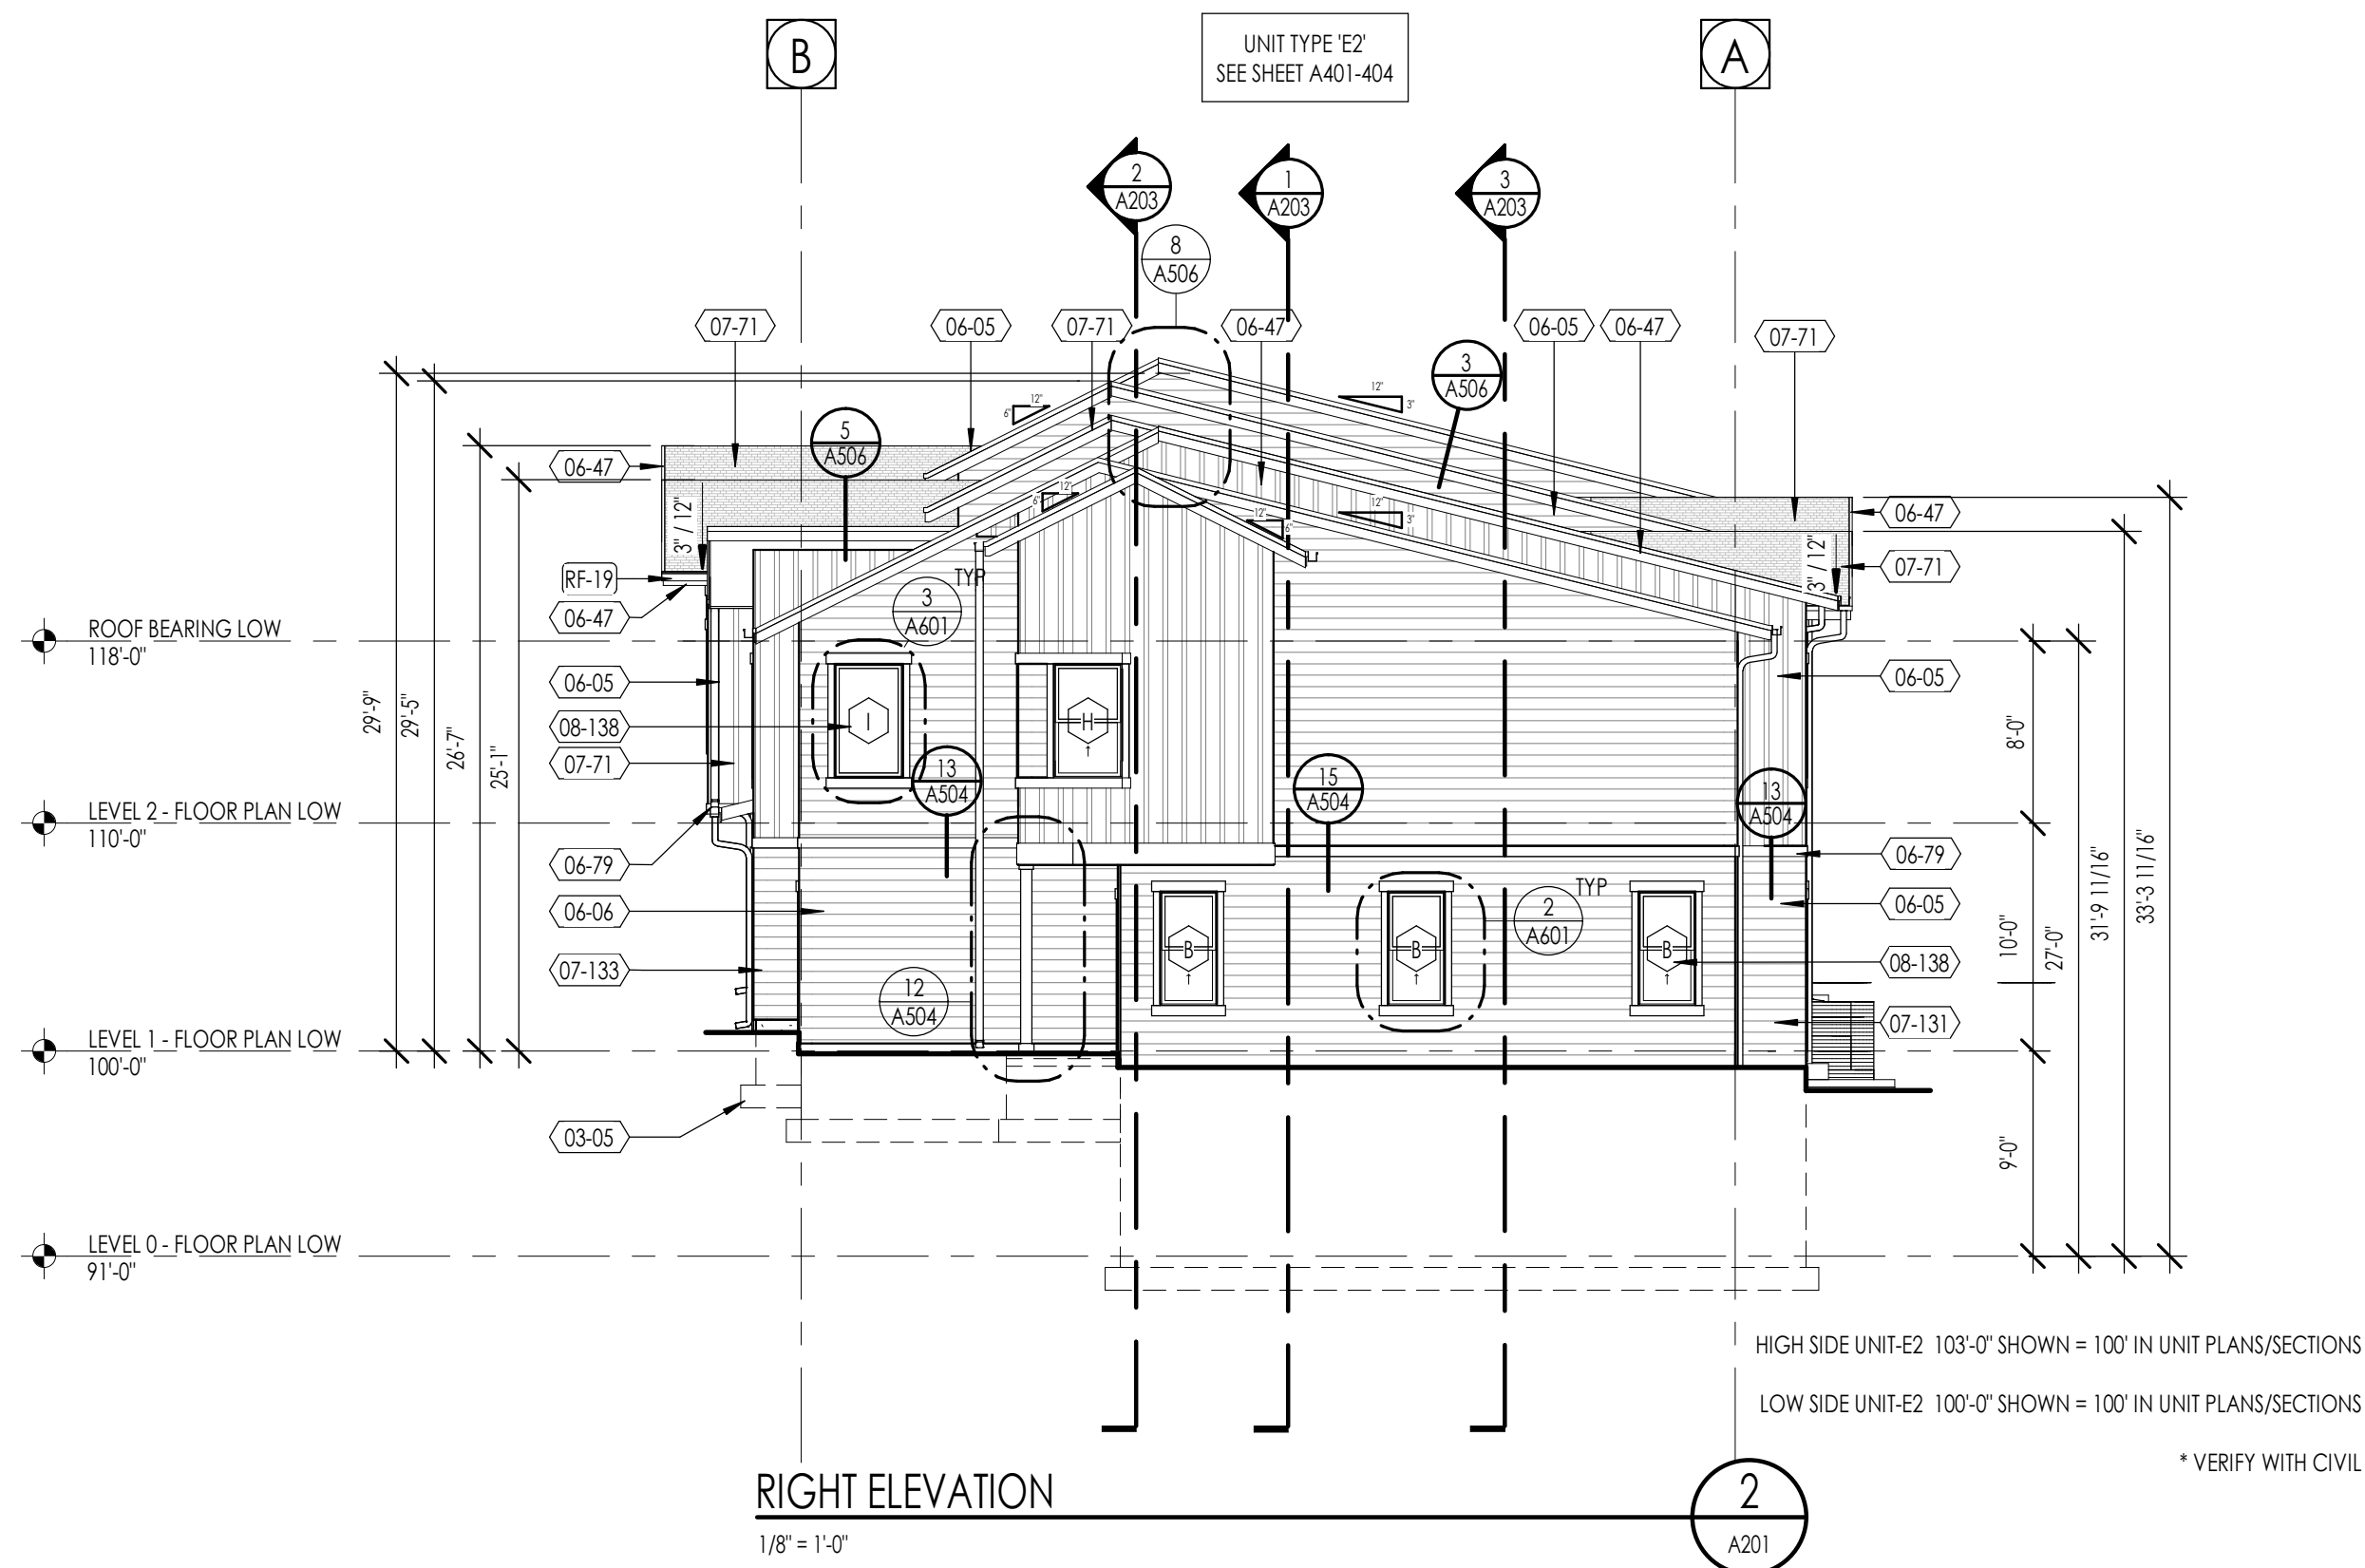

Architecture
Interior Design
Landscape Architecture
Land Planning
Construction Management

7927 High Point Parkway, Suite 300
Sandy, Utah 84094
ph. 801.269.0055
thinkaec.com

The designs shown and described herein including all technical drawings, graphic representation & models thereof, are proprietary & can not be copied, duplicated or commercially exploited in whole or in part without the sole and express written permission from THINK Architecture, Inc. These drawings are available for limited review and evaluation by clients, consultants, contractors, government agencies, vendors, and office personnel only in accordance with this notice.

LENNAR - SERIES 1
"CANYON" 6-PLEX-02

UTAH

PROJECT NO. 22040
DATE: 21 APRIL 2023
REVISIONS:

SHEET TITLE:
EXTERIOR ELEVATIONS

SHEET NUMBER:
A201

© 2021 THINK ARCHITECTURE INC.

PERMIT SET



Think

Architecture

Architecture

Interior Design

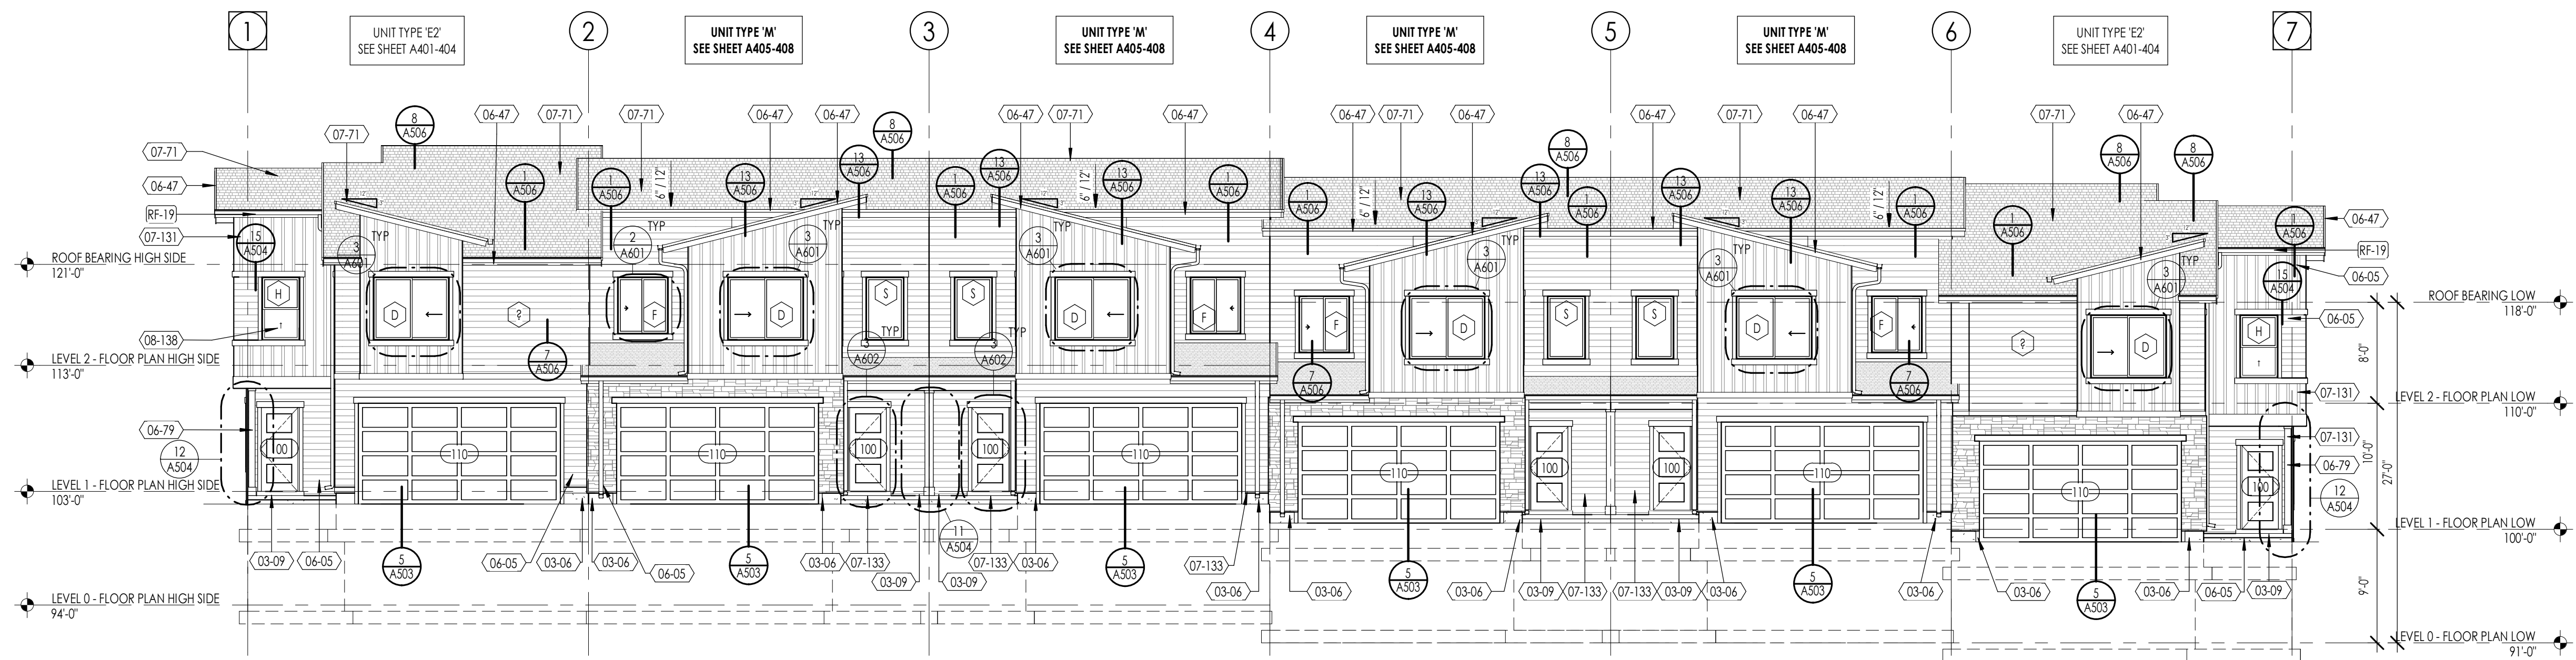
Landscape Architecture

Land Planning

Construction Management

7927 High Point Parkway, Suite 300
Sandy, Utah 84094
ph. 801.269.0055
thinkaoc.com

The designs shown and described herein including all technical drawings, graphic representation & models thereof, are proprietary & can not be copied, duplicated or commercially exploited in whole or in part without the sole and express written permission from THINK Architecture, Inc. These drawings are available for limited review and evaluation by clients, consultants, contractors, government agencies, vendors, and office personnel only in accordance with this notice.



HIGH SIDE UNIT-E2 103'-0" SHOWN = 100' IN UNIT PLANS/SECTIONS

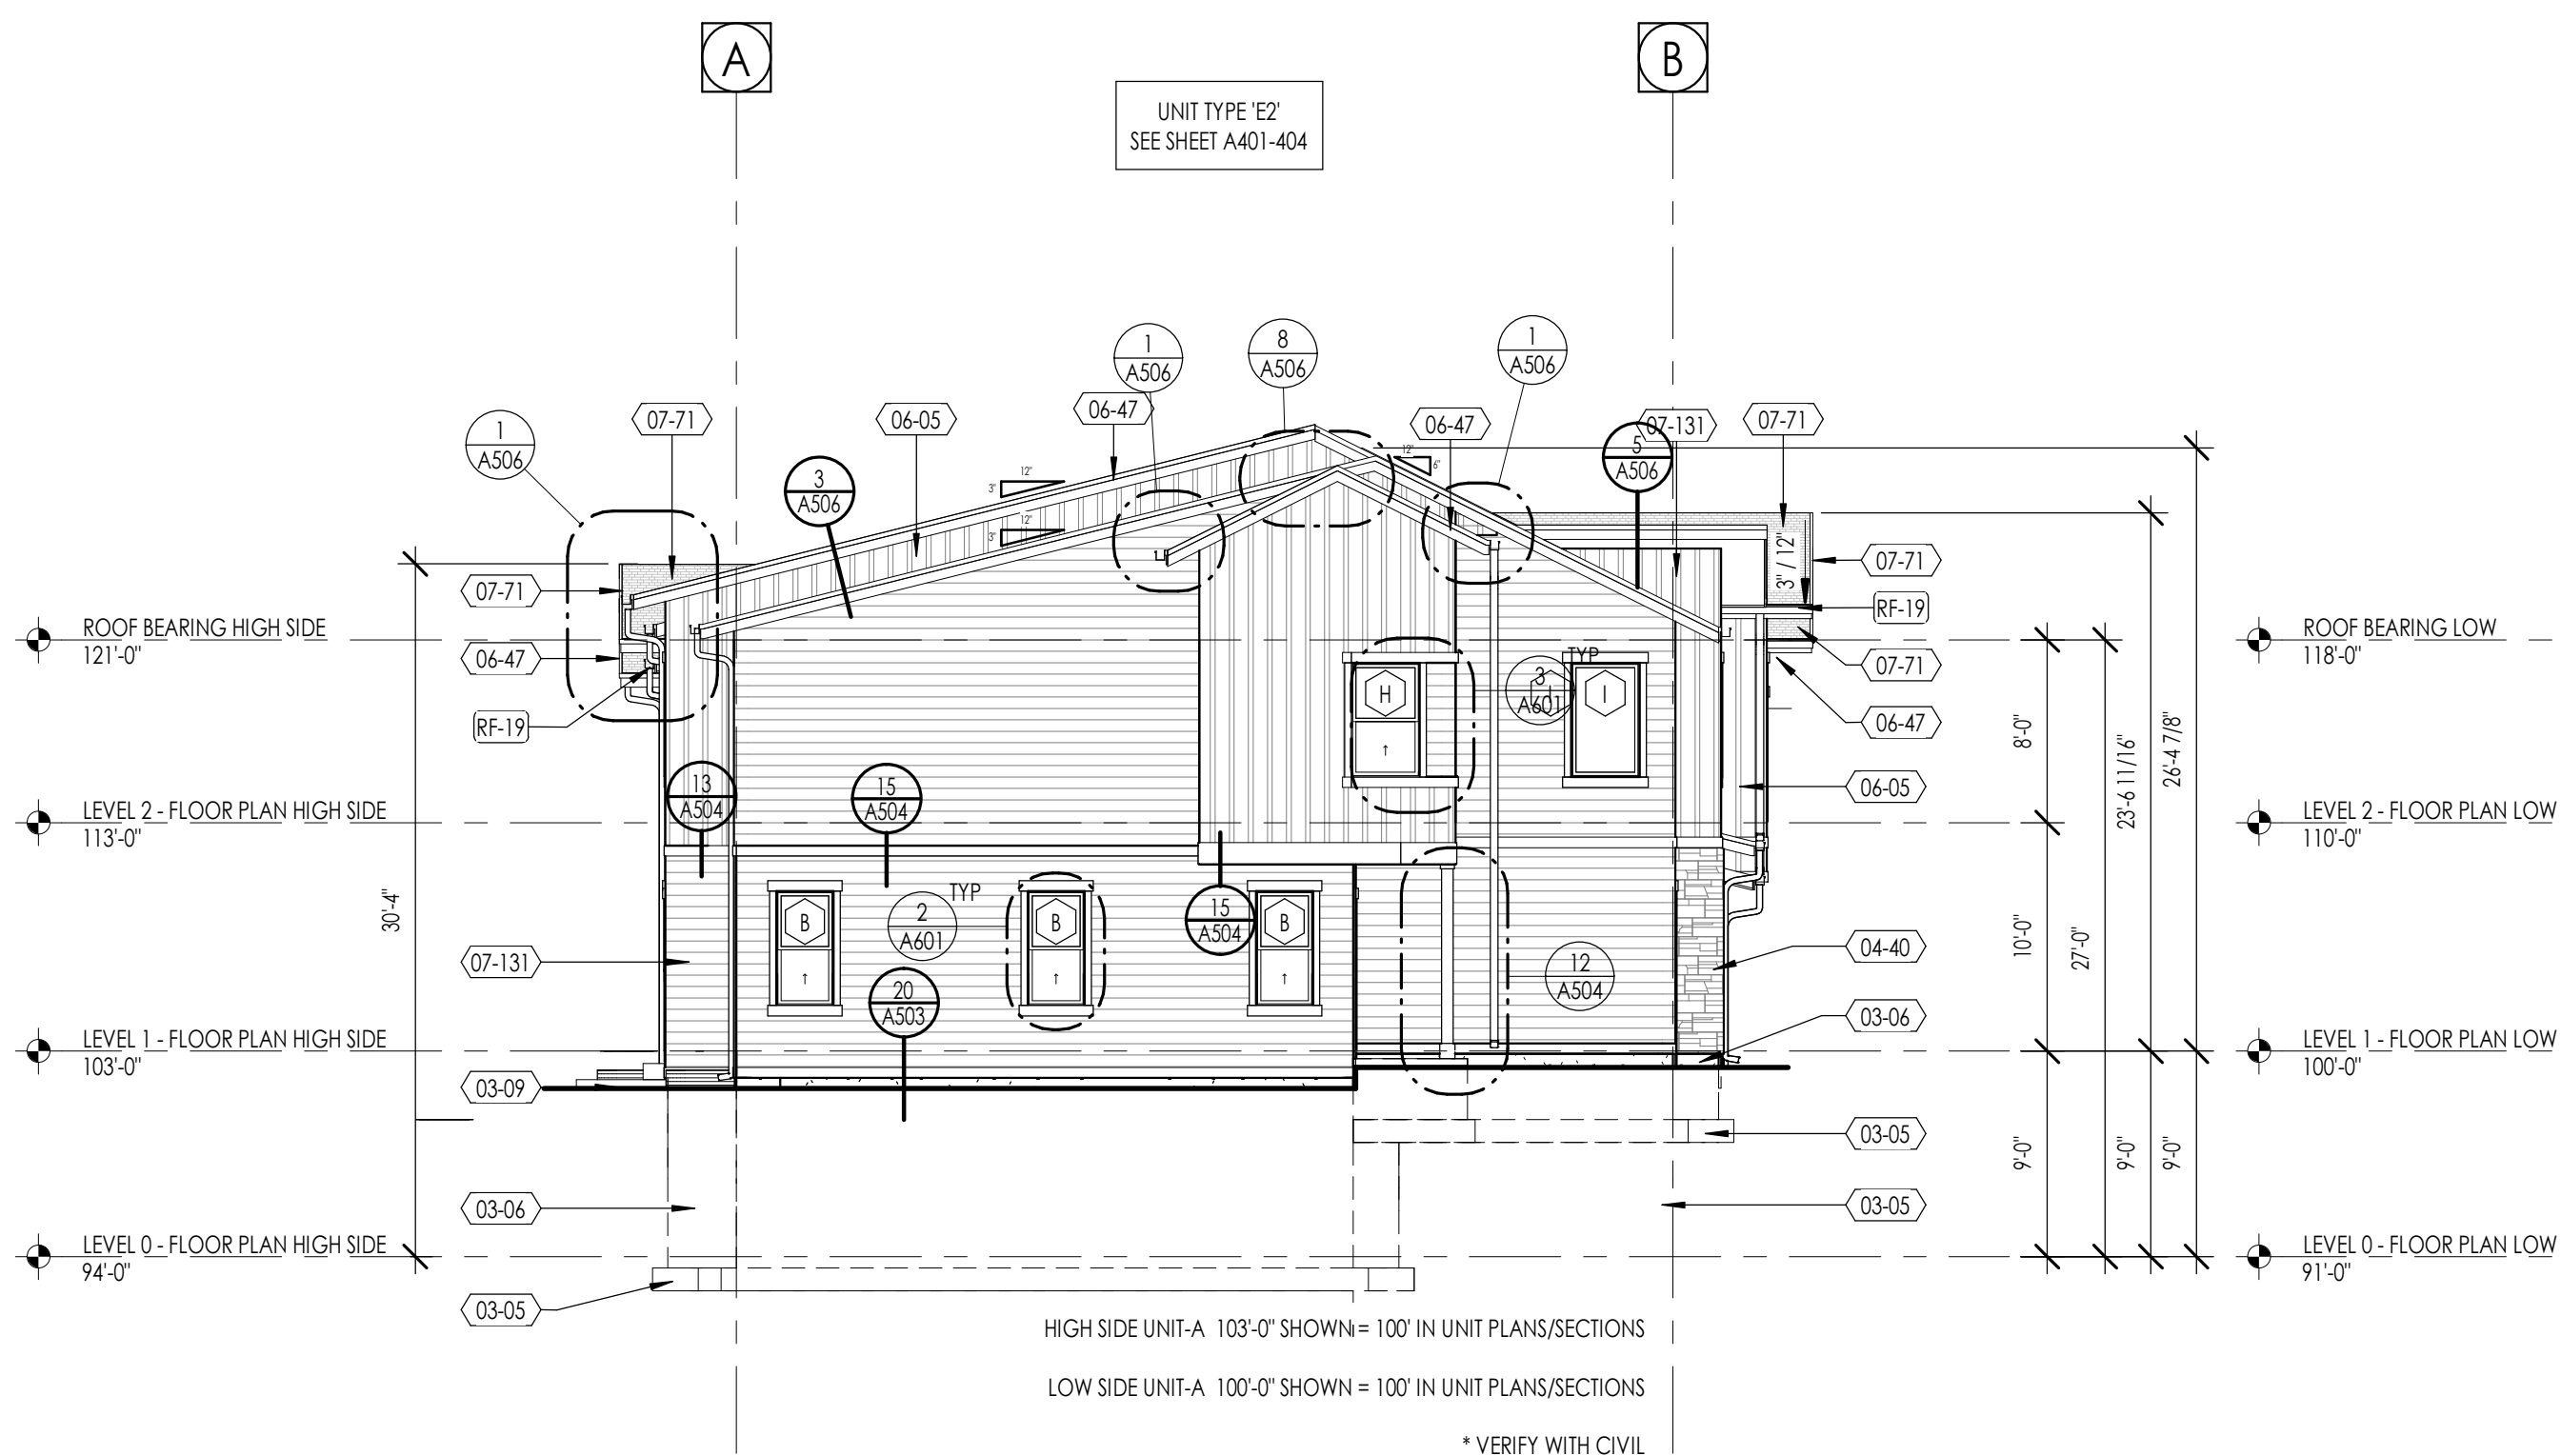
LOW SIDE UNIT-E2 100'-0" SHOWN = 100' IN UNIT PLANS/SECTIONS

* VERIFY WITH CIVIL

FRONT ELEVATION STONE

1/8" = 1'-0"

1
A202.1



HIGH SIDE UNIT-A 103'-0" SHOWN = 100' IN UNIT PLANS/SECTIONS

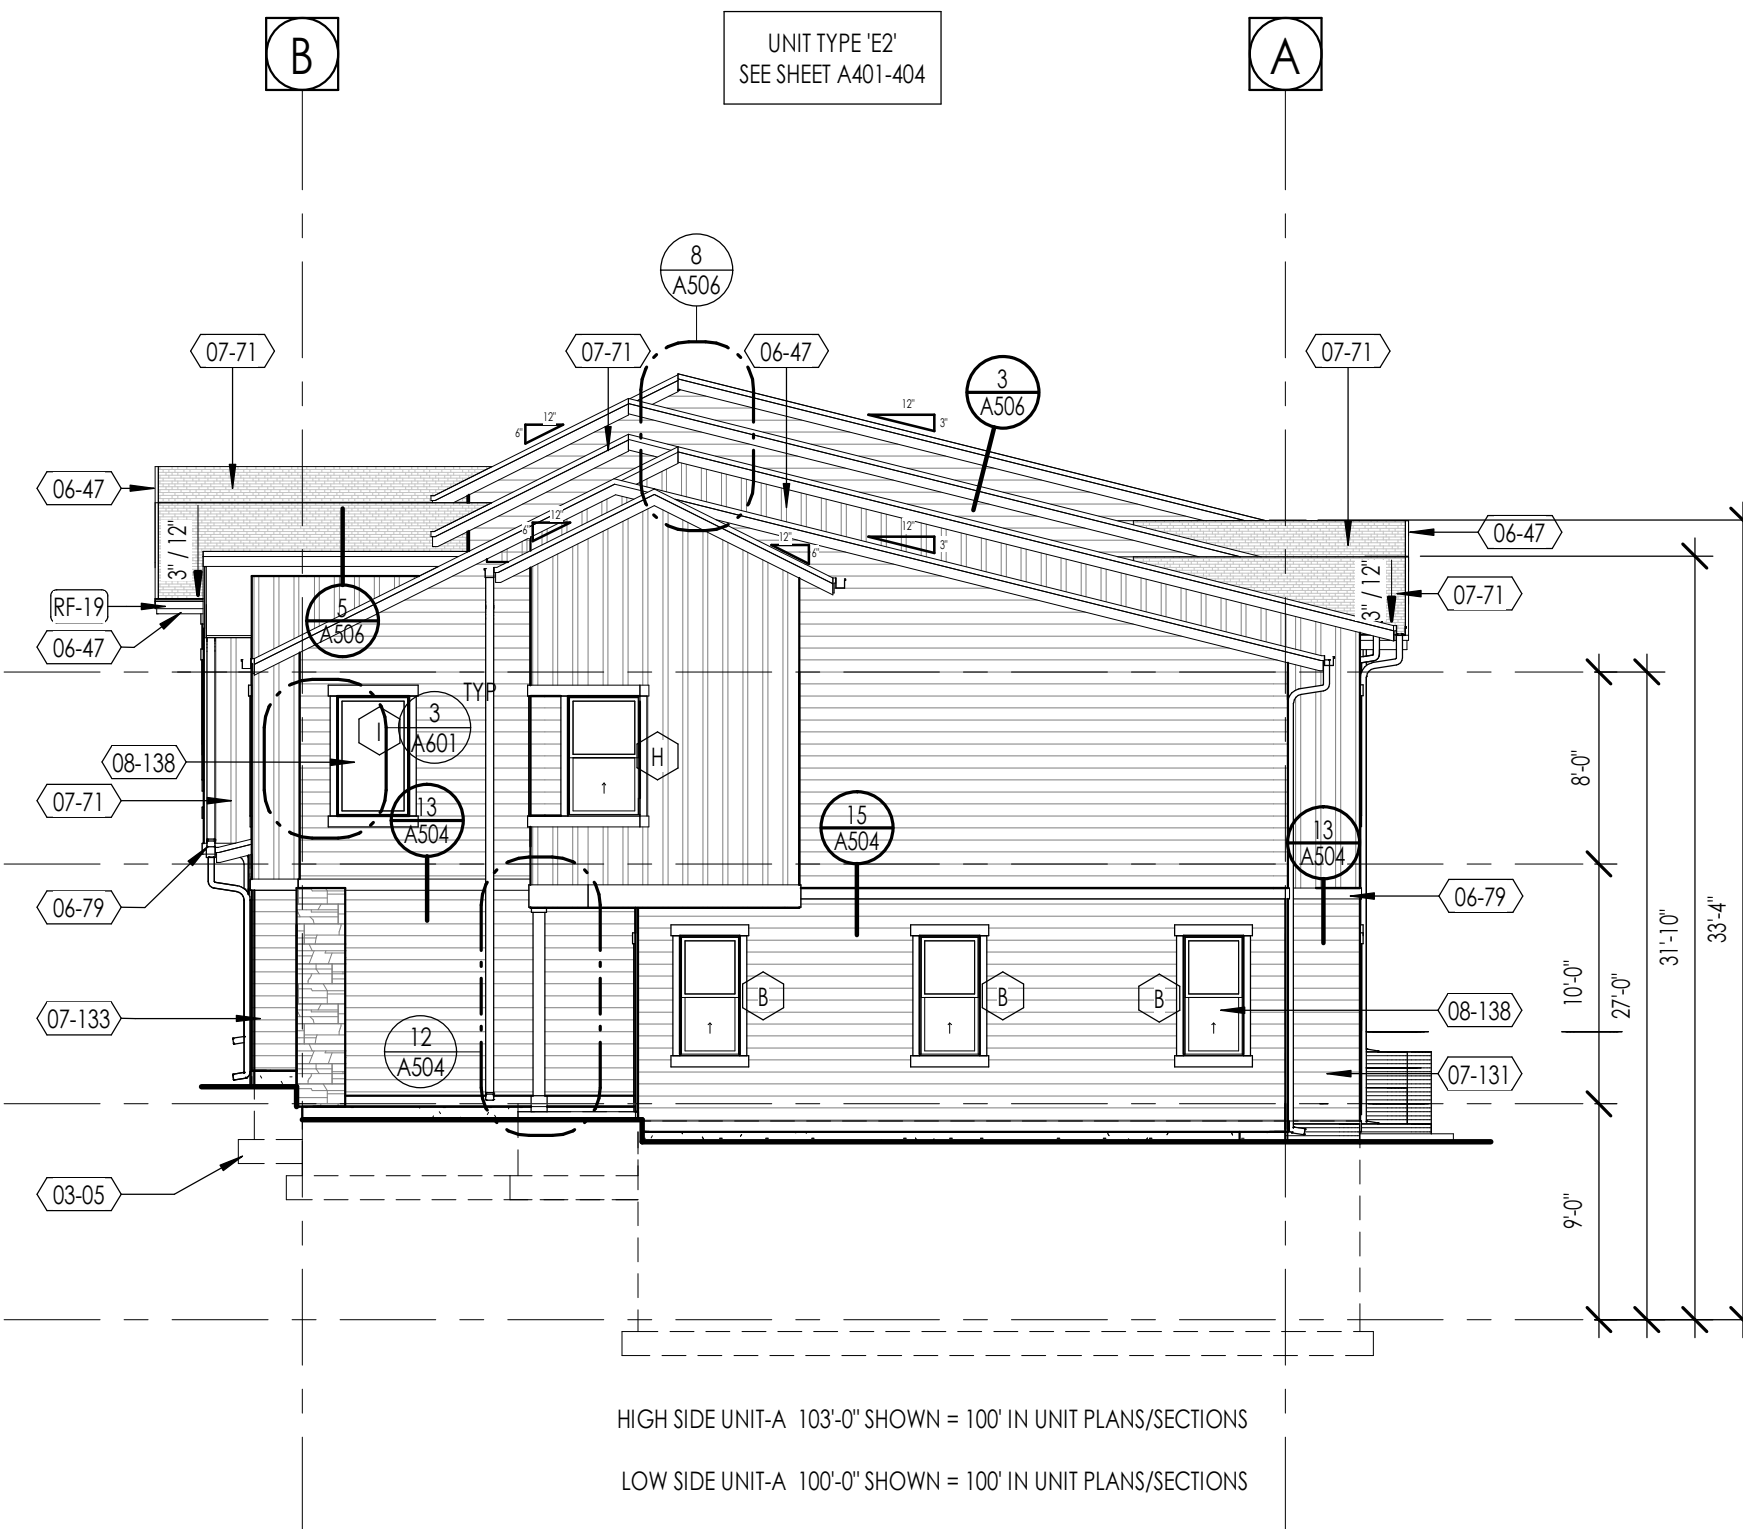
LOW SIDE UNIT-A 100'-0" SHOWN = 100' IN UNIT PLANS/SECTIONS

* VERIFY WITH CIVIL

LEFT ELEVATION STONE

1/8" = 1'-0"

2
A202.1



HIGH SIDE UNIT-A 103'-0" SHOWN = 100' IN UNIT PLANS/SECTIONS

LOW SIDE UNIT-A 100'-0" SHOWN = 100' IN UNIT PLANS/SECTIONS

* VERIFY WITH CIVIL

RIGHT ELEVATION STONE

1/8" = 1'-0"

3
A202.1

ELEVATION / SECTION MATERIAL LEGEND

HATCH PATTERN	DESCRIPTION
	BOARD AND BATT SIDING FIBER CEMENT AS PER DETAILS
	STONE VENEER SEE DETAILS
	LAP SIDING FIBER CEMENT 6" EXPOSURE AS PER DETAILS
	ROOF ASPHALT SHINGLE- 30 YR MIN. SEE COLOR BOARD FOR TYPE, PATTERN NAIL SHINGLES TO HIGH WIND

KEY NOTE INSTRUCTIONAL

RF-19	CONTINUOUS METAL GUTTER TO SLOPE TO DOWNSPOUTS - CONTRACTOR TO COORDINATE
-------	---

KEY NOTE SPECIFICATION

03-05	CAST IN PLACE FOOTINGS - SEE STRUCTURAL DRAWINGS
03-06	CAST IN PLACE FOUNDATION WALLS - SEE STRUCTURAL DRAWINGS
03-09	CAST IN PLACE EXTERIOR CONCRETE SLABS
04-40	EXTERIOR STONE VENEER - SEE DETAILS
06-05	2 X 6 D.F. STUD WALL- SEE STRUCTURAL DRAWINGS
06-47	ROOF FASCIA
06-79	EXTERIOR STANDING AND RUNNING TRIM - SEE DETAILS
07-71	ASPHALT SHINGLES - SEE DETAILS
07-131	FIBER-CEMENT SIDING - SEE DETAILS
07-133	BOARD AND BATT SIDING- SEE DETAILS
08-138	VINYL-FRAMED WINDOWS - SEE SCHEDULE, DETAILS

LENNAR - SERIES 1
"CANYON" 6-PLEX-02

UTAH

PROJECT NO. 22040

DATE: 21 APRIL 2023

REVISIONS:

SHEET TITLE:
EXTERIOR ELEVATIONS
STONE

SHEET NUMBER:

A202.1

© 2021 THINK ARCHITECTURE, INC.

PERMIT SET

21-04-2023 18:10:28

LENNAR®




Canyon Series Color Schemes

Canyon Series Color Scheme Map









Canyon Series Color Schemes



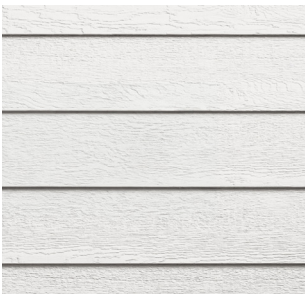
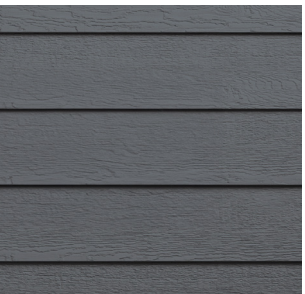
 
Scheme 1

							
Front Door Sherwin Williams Caviar	Trim LP Siding Snowscape White	Body Color 1 LP Siding Midnight Shadow	Body Color 2 LP Siding Cavern Steel	Body Color 3 LP Siding Quarry Gray	Garage Door Wayne Dalton White	Soffit/Fascia Alside Black	Roofing CertainTeed Moire Black

 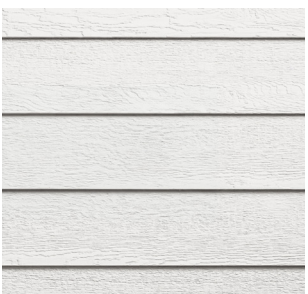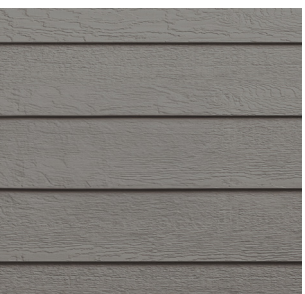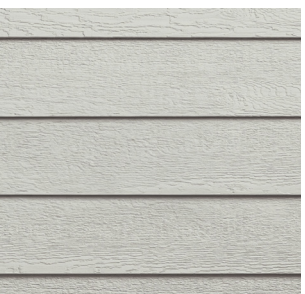  Scheme 2

							
Front Door Sherwin Williams Gauntlet Gray	Trim LP Siding Snowscape White	Body Color 1 LP Siding Snowscape White	Body Color 2 LP Siding Tundra Gray	Body Color 3 LP Siding Quarry Gray	Garage Door Wayne Dalton White	Soffit/Fascia Alside Glacier White	Roofing CertainTeed Moire Black

 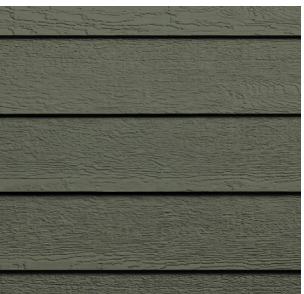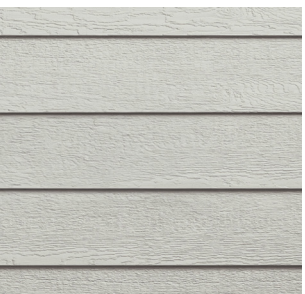  Scheme 3

							
Front Door Sherwin Williams Extra White	Trim LP Siding Snowscape White	Body Color 1 LP Siding Garden Sage	Body Color 2 LP Siding Quarry Gray	Body Color 3 LP Siding Snowscape White	Garage Door Wayne Dalton White	Soffit/Fascia Alside Glacier White	Roofing CertainTeed Moire Black

Canyon Series Color Scheme 1



Canyon Series Color Scheme 2



Canyon Series Color Scheme 3



LENNAR[®]

The Valley Zion Series Color Schemes



The Valley Zion Series

Scheme 1

Scheme 2

Zion Series Color Schemes

Scheme 1



Siding/Board & Bat
Snowscape White



 
Trim
Snowscape White



Front Door
Peppercorn




Roof
Moire Black



Garage Door
White



 Soffit & Fascia
Black



Windows
White


Scheme 2



Siding/Board & Bat
Tundra Gray



 
Trim
Snowscape White




Front Door
Extra White



 
Roof
Moire Black



Garage Door
White

 

Soffit & Fascia
White

 

Windows
White

Zion Series Color Scheme 1



Zion Series Color Scheme 2

